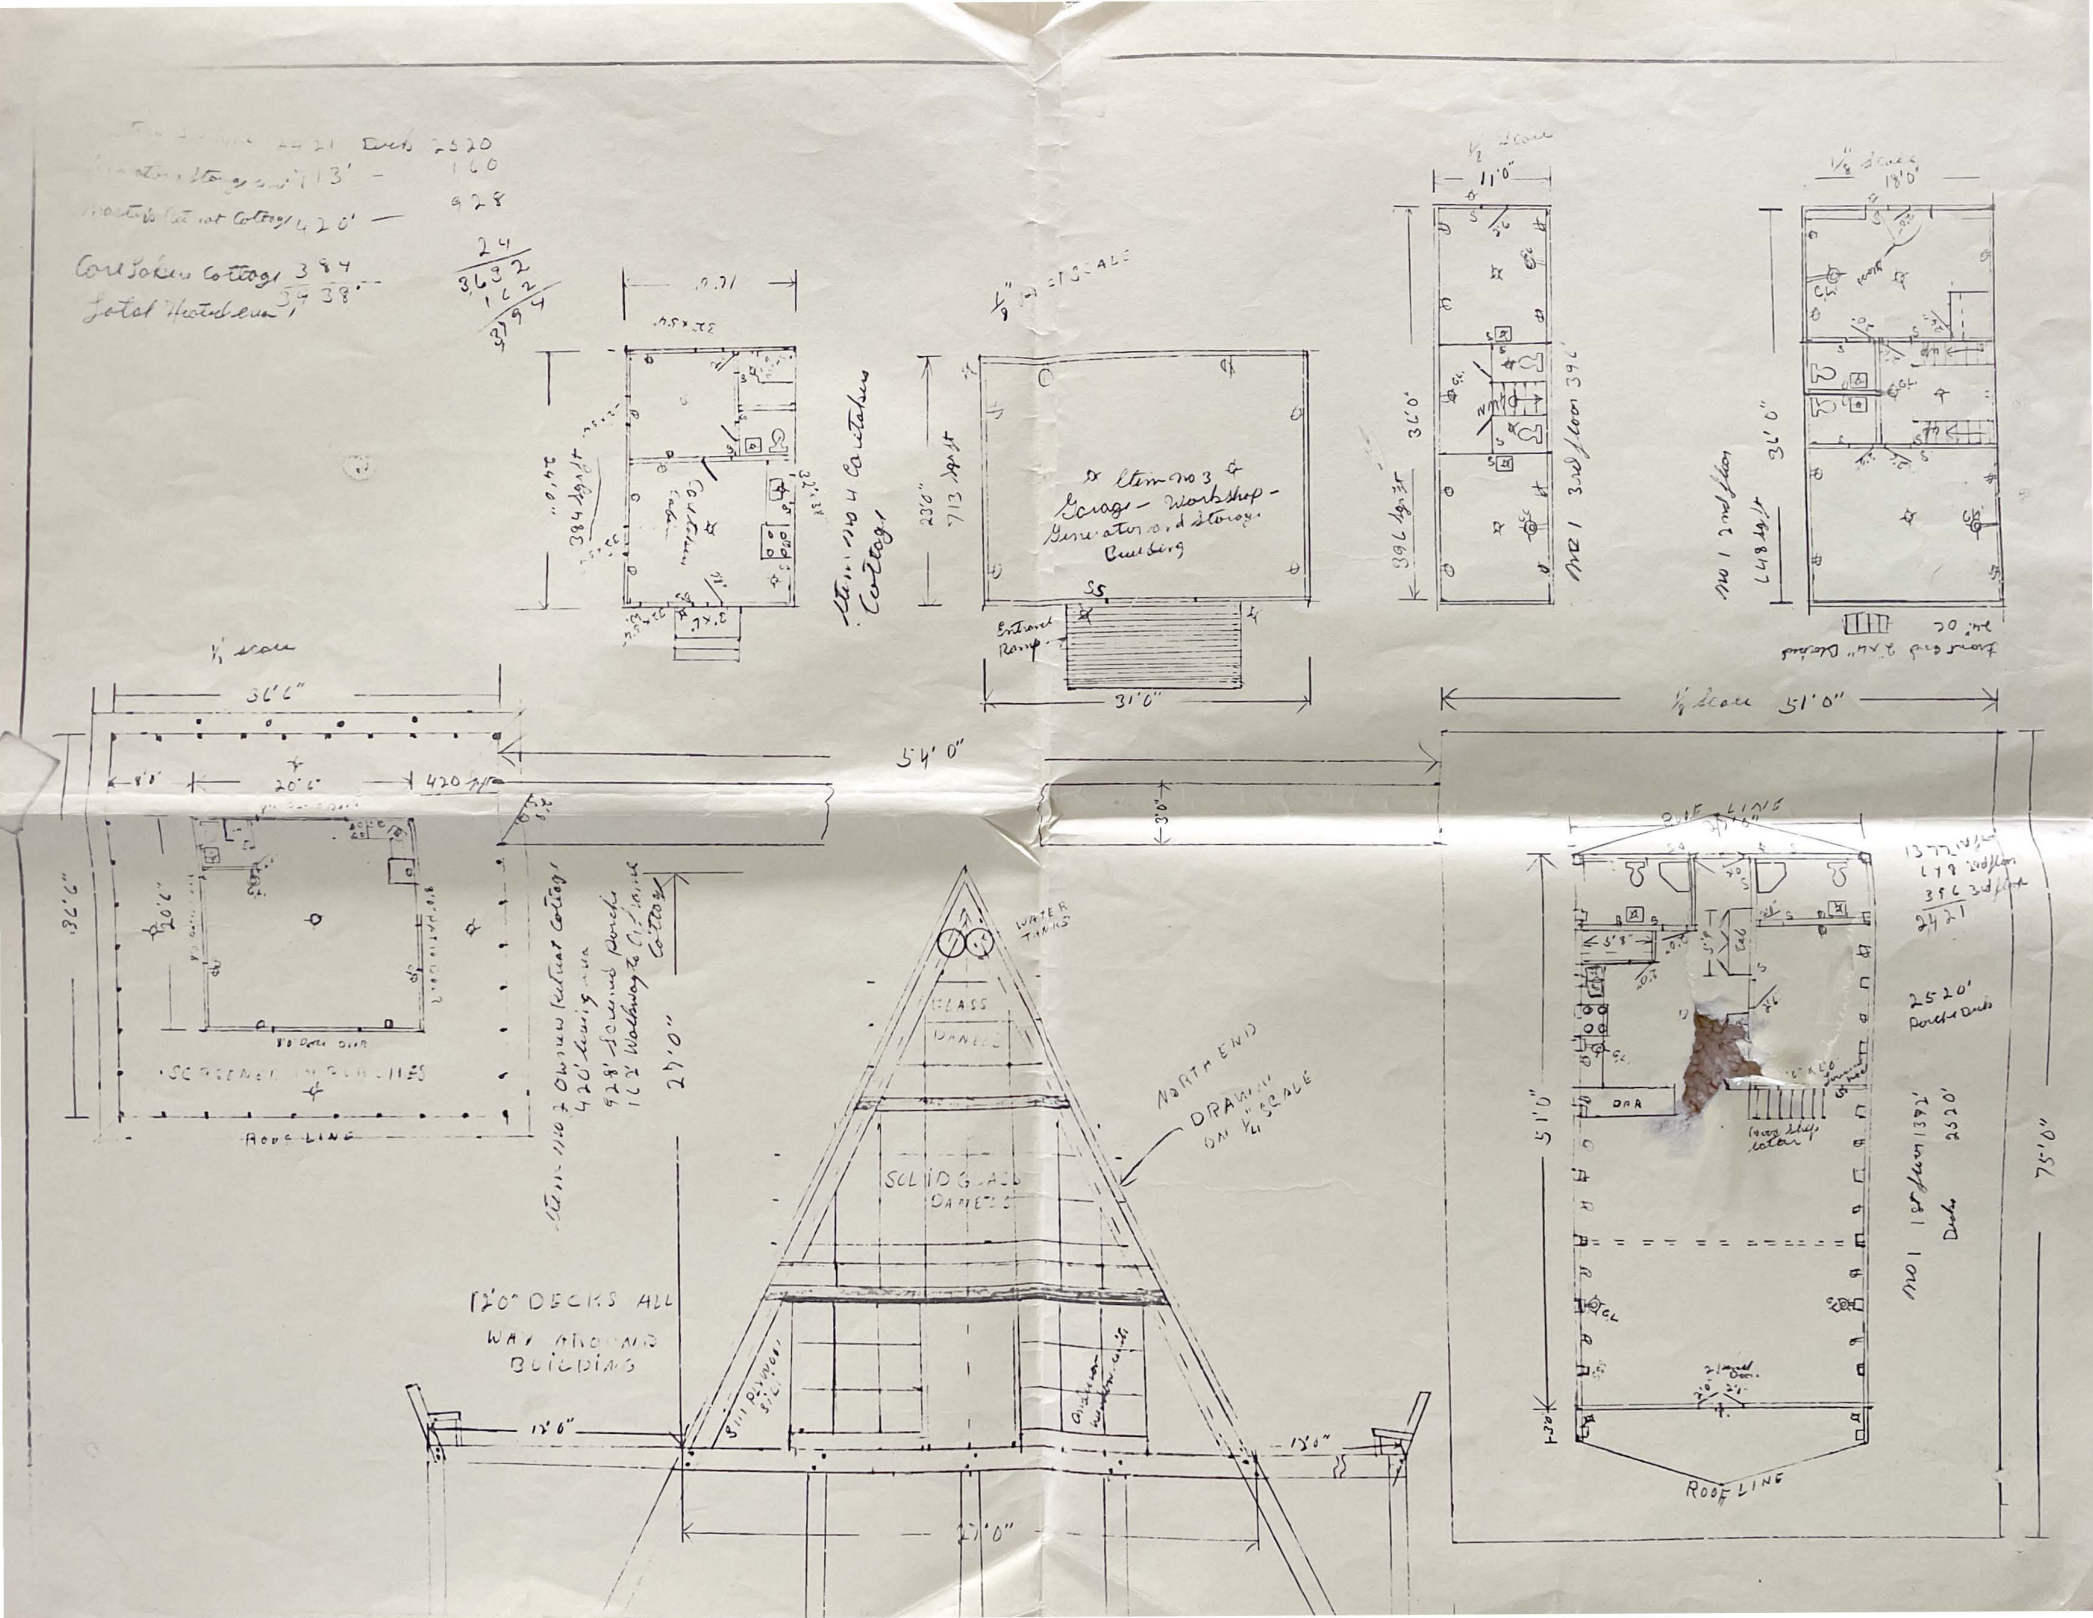

Deck 2520
160
928
24
3,632
162
3794
Cottage 420'
Cottage 384
Total Heated area
384 sq ft
Item no 4 Caretakers Cottage
Item no 3 Garage - Workshop - Generator and Storage Building
Entrance Ramp
713 sq ft
23'0"
31'0"
11'0"
36'0"
396 sq ft
No 1 3rd floor 396'
18'0"
No 1 2nd floor
648 sq ft
1/8" scale
1/2" scale
36'6"
8'0"
20'6"
420 sq ft
54'0"
3'0"
SCREENED IN PORCHES
ROOF LINE
27'0"
Item no 2 Owners Retreat Cottage
420' living area
928' Screened porch
162' Walkway to Cottage
WATER TANKS
GLASS PANELS
SOLID GLASS PANELS
NORTH END DRAWN ON 1/4" SCALE
12'0" DECKS ALL WAY AROUND BUILDING
12'0"
27'0"
1/8" scale 51'0"
51'0"
75'0"
ROOF LINE
2520' Porch Deck
No 1 1st floor 1392'
Deck 2520'